Project No. : 6

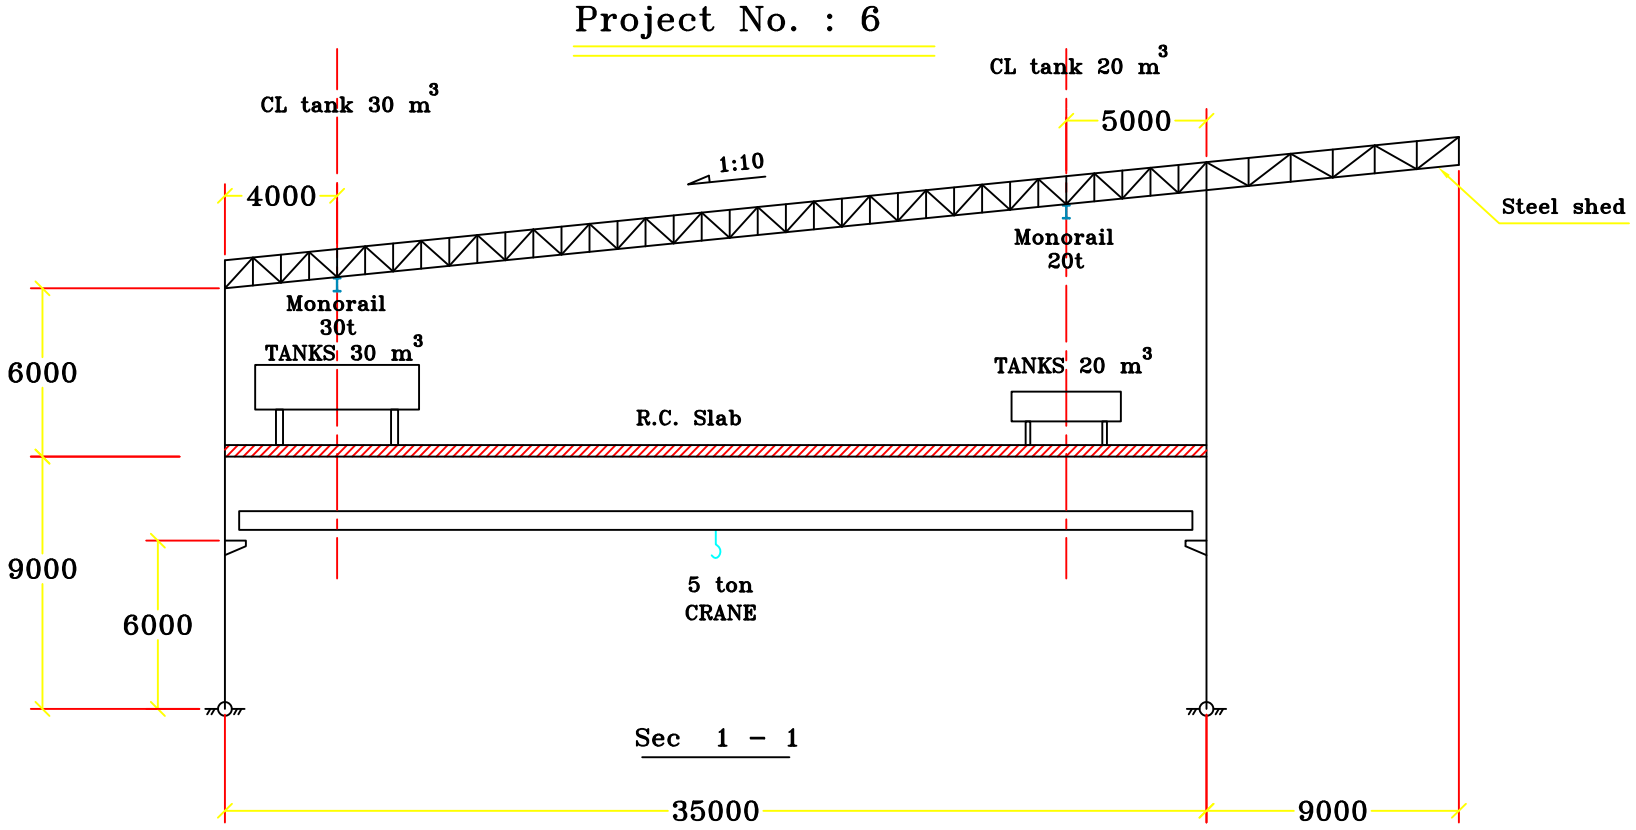

Sec 1 – 1

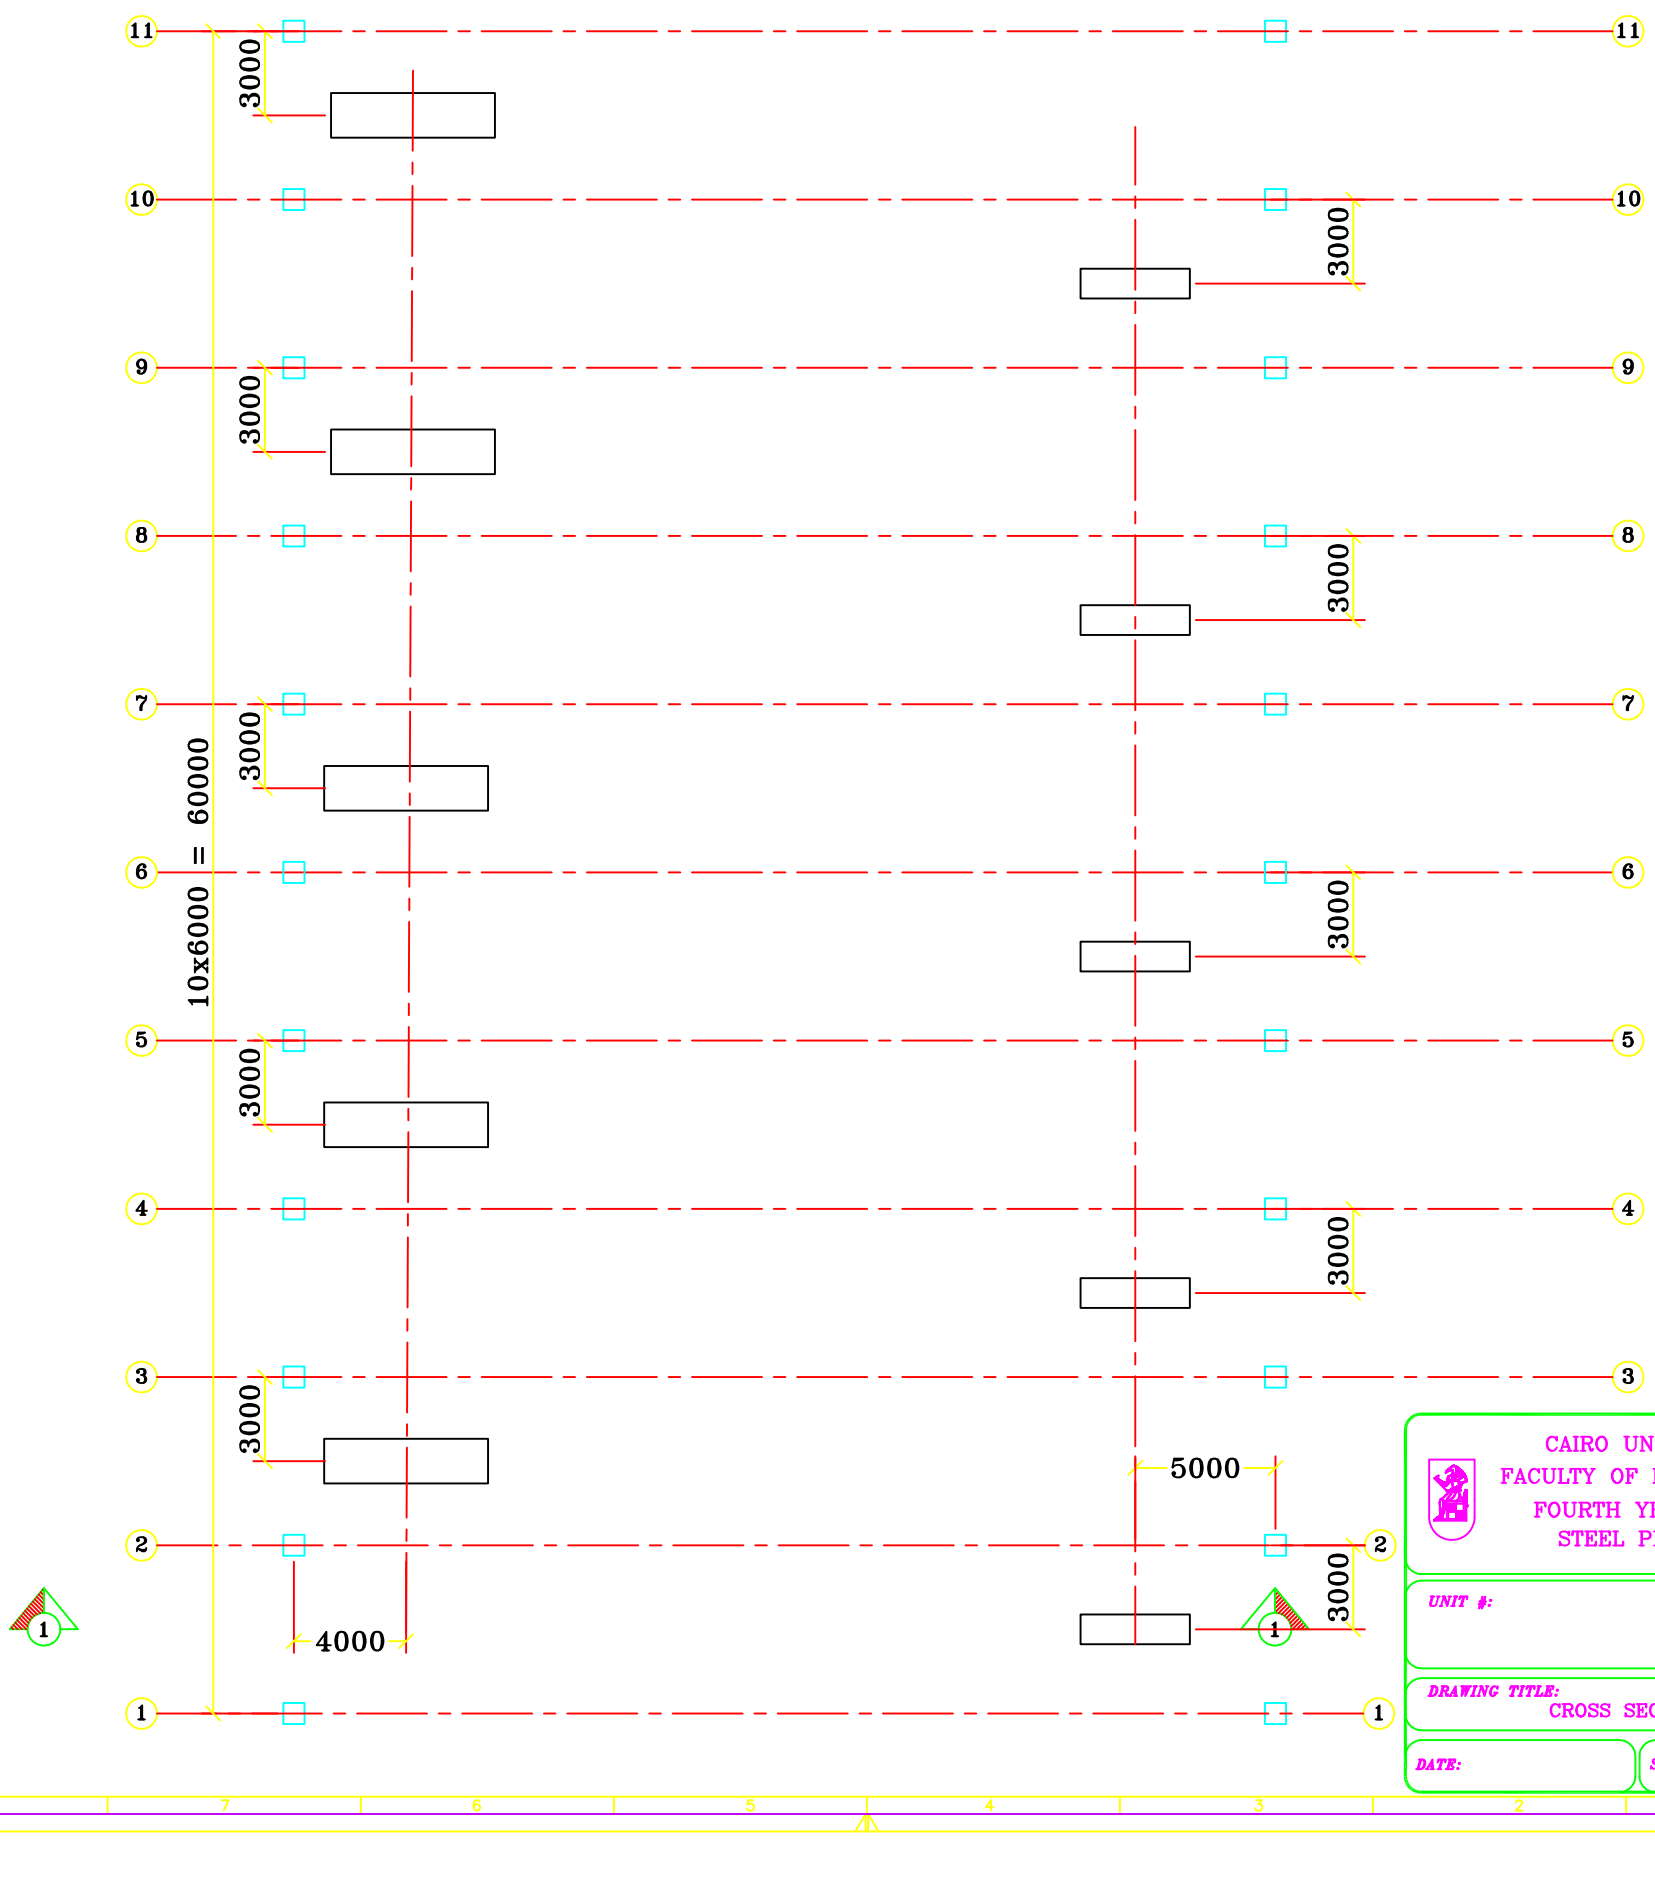

CAIRO UNIVERSITY FACULTY OF ENGINEERING FOURTH YEAR CIVIL STEEL PROJECT	
UNIT #:	
DRAWING TITLE: CROSS SECTIONS	
DATE:	SCALE: