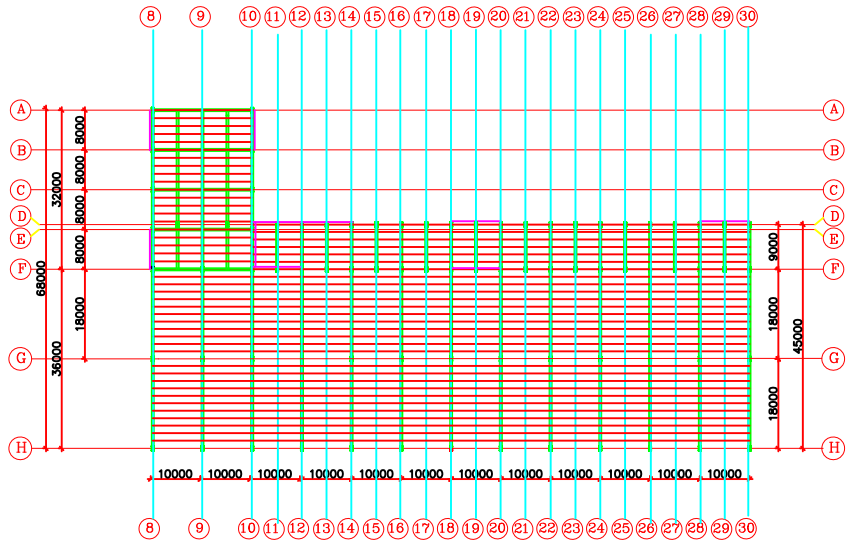

PLAN

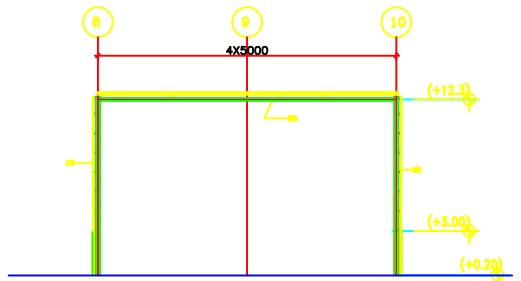

AXES (E&D)
SCALE 1:100

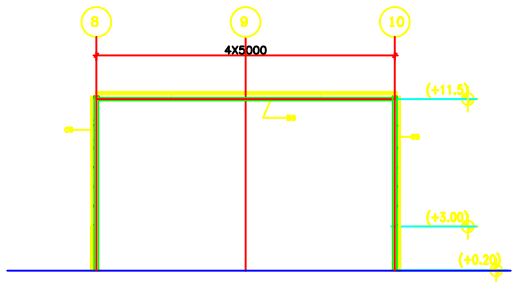

AXES (A,C&F)
SCALE 1:100

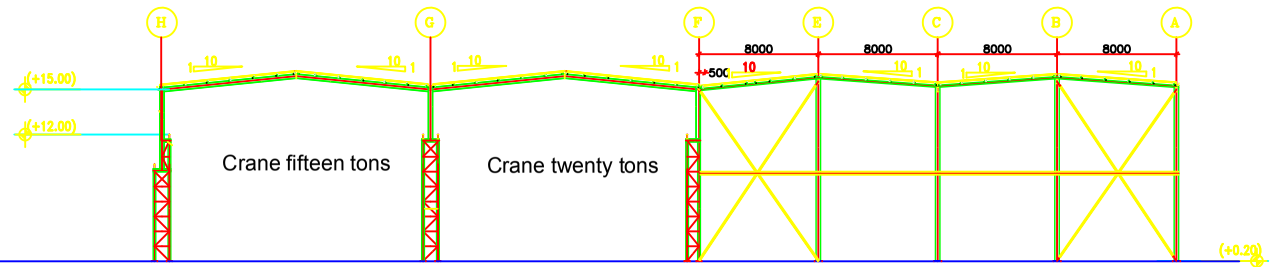

AXE (8&10)
SCALE 1:100

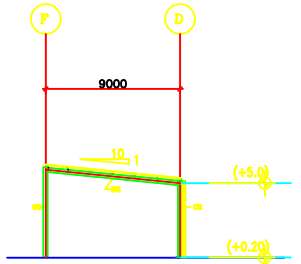

AXES (11-13-16-.....29)
SCALE 1:100

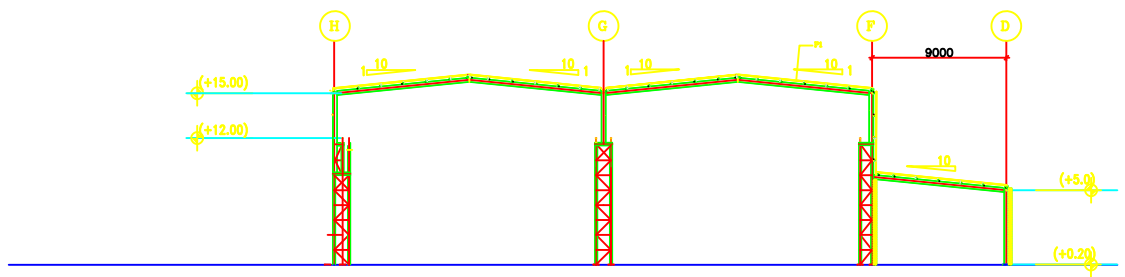

AXE (12-28)

CAIRO UNIVERSITY
FACULTY OF ENGINEERING
FOURTH YEAR CIVIL
STEEL PROJECT

UNIT: 22
PIPELINES FACTORY

DRAWING TITLE:
GENERAL LAYOUT

DATE: May 2018

SCALE: